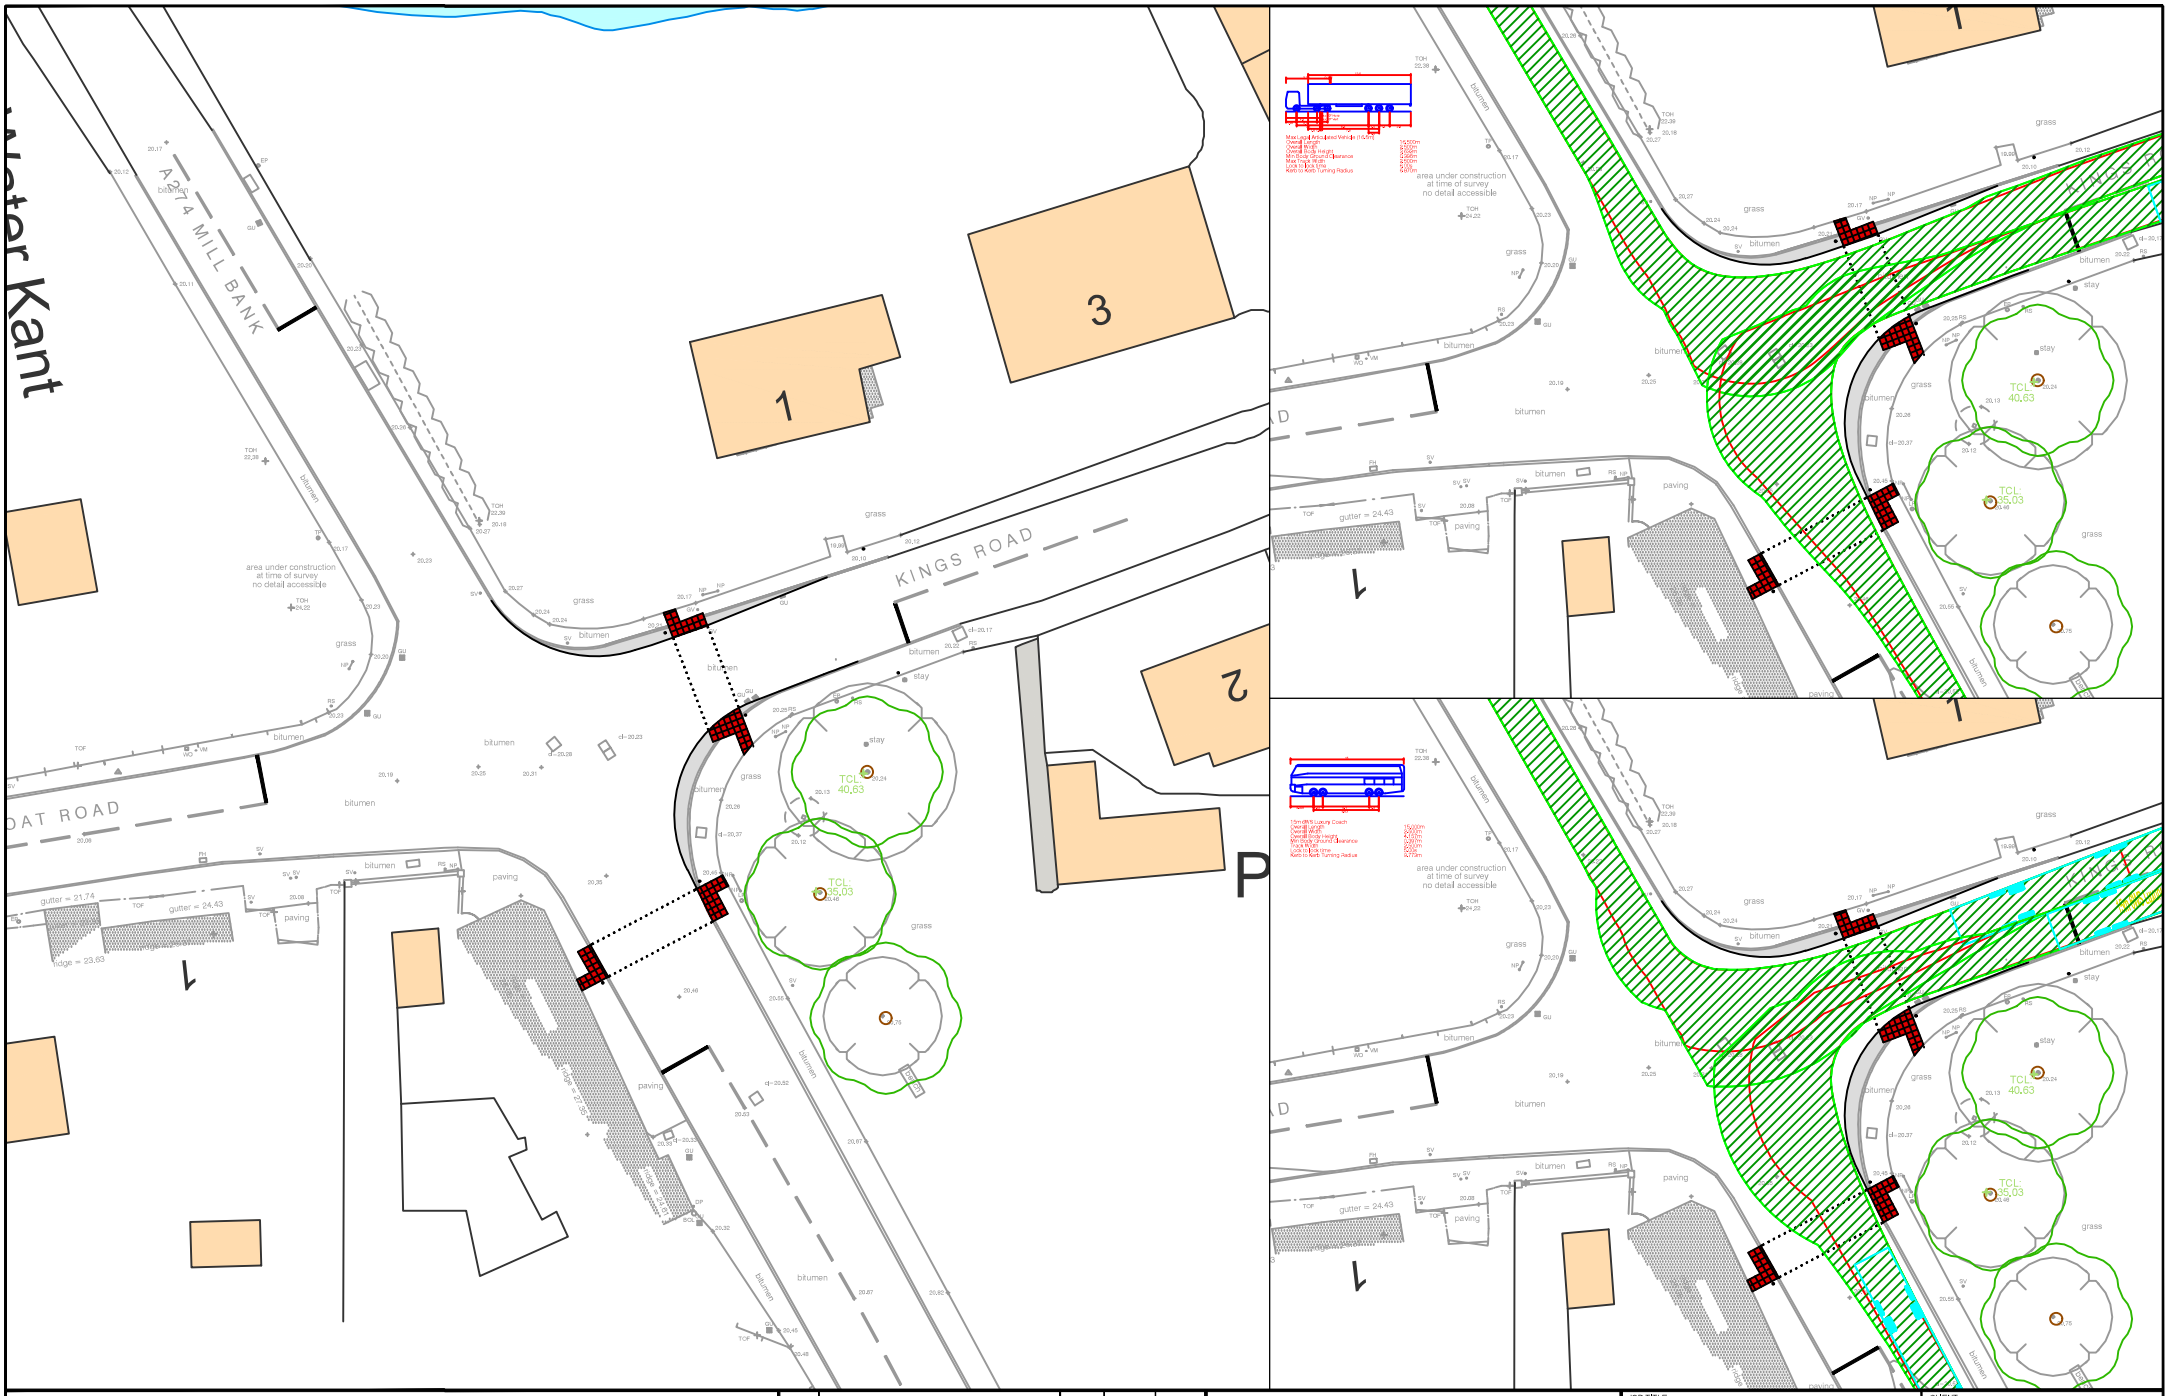

Based upon the ORDNANCE SURVEY MAPS with the permission of
THE CONTROLLER OF HER MAJESTY'S STATIONERY OFFICE,
© Crown Copyright AL 100030412

© David Tucker Associates

REV	DESCRIPTION	DRAWN	INITIALS	DATE

DTA
Transport Planning Consultants

Forester House, Doctors Lane,
Henley -in-Arden
Warwickshire B95 5AW
Tel: +44(0)1564 793598
Fax: +44(0)1564 793983
www.dtatransportation.co.uk

JOB TITLE	CLIENT
Moat Road, Headcorn	Catesby Estates PLC

DRAWING TITLE

Proposed Pedestrian Crossings

SCALE	DRAWN BY	DATE	DRAWING No	REVISION
1:500@A4	DN	Nov 23	20472–04	A